
MACLEAN PARK SKATEPARK REDEVELOPMENT DEVELOPED DESIGN DOCUMENT

Marine Parade, Paraparaumu Beach

November 24, 2022

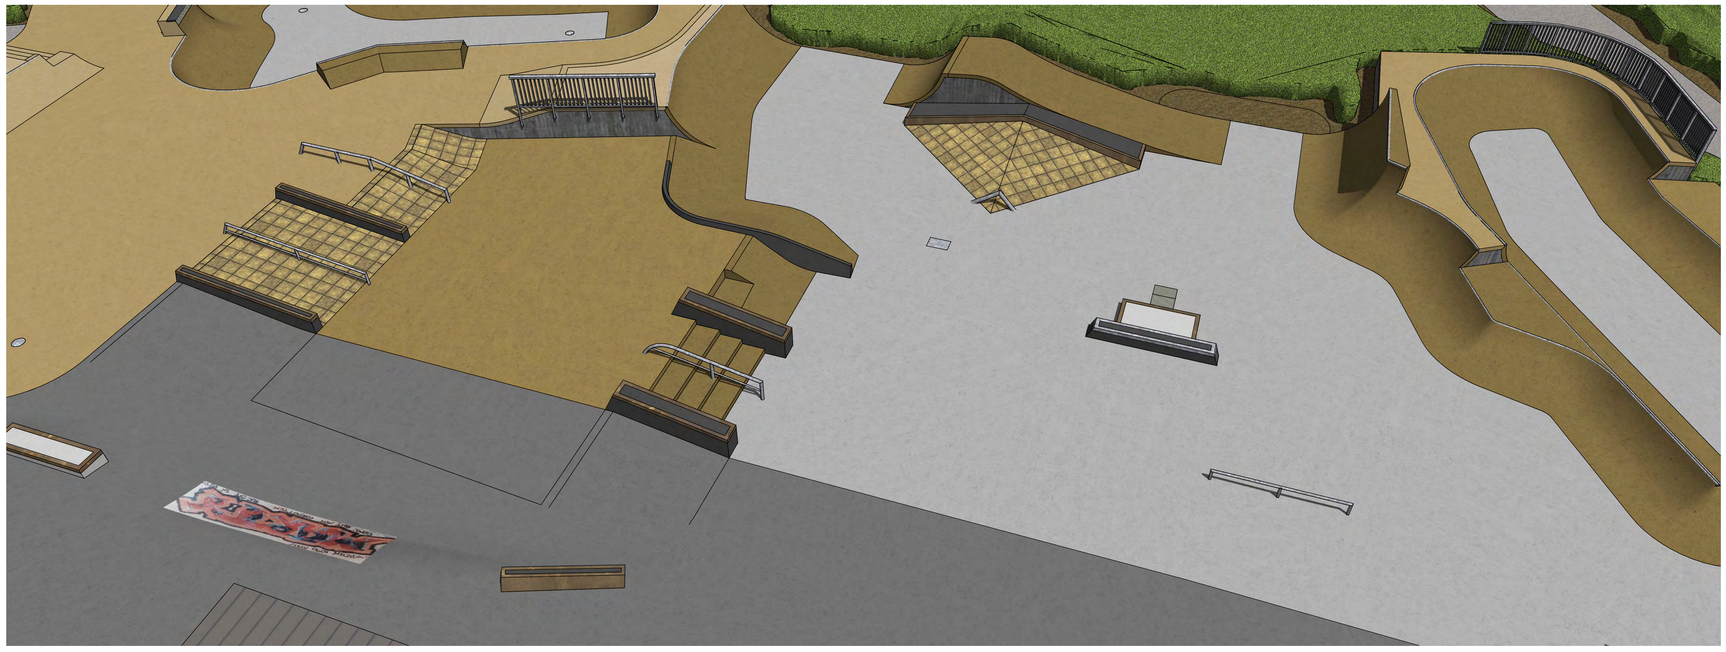

RICH LANDSCAPES

DOCUMENT CONTENTS

D00 Cover Page

D01 Document Contents and Locality Plan

CIVIL

Cuttriss Topographical Survey - 22630 TPO B REV A

C02 Skate Elements Plan

C03 Mood Sheet 1

C04 Mood Sheet 2

C05 Mood Sheet 3

C06 Mood Sheet 4

PERSPECTIVES

P01 Perspectives of Overall Skatepark Redevelopment

P02 Perspectives of Flow Bowl Area

P03 Perspectives of Street Skating Area and Refurbished Banks

P04 Perspectives of Miniramp Area

P05 Perspectives of Jump Box Section

P06 Learner Area and Miscellaneous Features



SITE OF WORKS LOCALITY PLAN

NOTES

This drawing and design is subject to copyright and may not be reproduced without prior written consent. Contractor to verify all dimensions onsite before commencing work. report all discrepancies to site manager prior to construction. Figured dimensions to be taken in preference to scaled drawings. ©RICH Landscapes 2022

PROJECT
MacLean Park Skatepark Redevelopment
Paraparaumu Beach

TITLE
Document Contents

SCALE	DATE
-	November 24, 2022

JOB NO.	DRAWING NO.	REVISION
1341	D01	-

ISSUED FOR
DEVELOPED DESIGN REVIEW

RICH LANDSCAPES
Richard Smith +64 21 101 4988
www.richlandscapes.co.nz

NOTES:

1. THIS PLAN DEFINES THE TOPOGRAPHICAL NATURE & FEATURES OF THE SITE & SHOULD NOT TO BE RELIED UPON FOR ANY OTHER PURPOSE WITHOUT THE CONSENT OF CUTTRISS CONSULTANTS LIMITED
2. COORDINATES ARE IN TERMS OF NEW ZEALAND GEODETIC DATUM 2000, WANGANUI CIRCUIT
3. LEVELS ARE IN TERMS OF MEAN SEA LEVEL WELLINGTON VERTICAL DATUM 1953. ORIGIN OF LEVELS: OSP V DP 85858, RL = 4.335
4. NOT ALL INTERESTS ON THE RECORD OF TITLE MAY BE SHOWN ON THIS PLAN, AND SHOULD BE INVESTIGATED FURTHER
5. SERVICES HAVE BEEN SHOWN FROM RELEVANT SERVICE AUTHORITIES RECORDS, AND SHOULD BE VERIFIED ON SITE
6. CONTOUR INTERVALS: 0.2M
7. SURVEYED BY:
   SCOTT TURKINGTON & JOSH GOODMAN, 3 MARCH 2020
8. INSTRUMENT USED: DJI PHANTOM 4 PRO
9. GROUND LEVELS SHOWN ON THIS PLAN ARE EXISTING GROUND LEVELS AT THE TIME OF SURVEY.
10. ALL ELECTRONIC CAD DATA MUST BE READ IN CONJUNCTION WITH THESE NOTES

LEGEND

—//—//—//—//—	FENCE
	BOUNDARY
	ABUTTALS
	TOP OF WALL
	BOTTOM OF WALL
	TOP OF BANK
	BOTTOM OF BANK
	CHANGE IN GRADE
	RAIL
	TREE DRIPLINE
	BUILDING
	STORMWATER MANHOLE (GIS)
	STORMWATER LINE (GIS)
	SUMP
	LAMP POST
	POWER LINE
61.50f	LEVEL AT BASE OF FENCE
61.50t	TOP OF BANK
61.50tw	TOP OF WALL
61.50b	BOTTOM OF BANK
61.50bw	BOTTOM OF WALL
61.50es	EDGE OF SEAL
	CONTOURS

SWMH
KSWN001317
LL = 2.69M
IL IN (E)= 1.69 (Ø0.225)
IL IN (B)= 1.66 (Ø0.225)
IL IN (C)=1.63 (Ø0.300)
IL OUT (D)=1.60 (Ø0.225)

SUMP
KSWN017945
LL = 2.30
IL OUT (C)= 1.89 (Ø0.300)

SUMP
KSWN011497
LL = 2.18
IL IN (A)=1.80 (Ø0.100)
IL OUT (B)= 1.70 (Ø0.225)

RETAINING WALL

RETAINING WALL

SHELTER

RAIL FEATURE

RAIL FEATURE

MARINE PARADE

LOT 1
DP 359839

ISSUED

0 2 4 6 8 10m
SCALE BAR

REVISION DETAILS		NAME	DATE
	STORMWATER & POWER SERVICES	SHR	08/22

Cuttriss
Surveyors. Engineers. Planners.
www.cuttriss.co.nz

PROJECT
TOPOGRAPHICAL SURVEY
MACLEAN PARK, MARINE PARADE, PARAPARAUMU BEACH - TOPOGRAPHICAL SURVEY,

CLIENT
KAPITI COAST DISTRICT COUNCIL

Copyright Cuttriss Consultants Limited

SCALE A1 1:100
REDUCED SCALE A3 - (1:200)

	NAME	DATE
FIELDWORK	SMT	03/20
DESIGNED	-	-
DRAWN	SHR	08/20
CHECKED	SMT	08/20

DRAWING NUMBER
22630 TPO B REV A
SHEET 1 OF 1 SHEETS
REVISION A



NOTES

This drawing and design is subject to copyright and may not be reproduced without prior written consent. Contractor to verify all dimensions onsite before commencing work. report all discrepancies to site manager prior to construction. Figured dimensions to be taken in preference to scaled drawings. ©RICH Landscapes 2022

LEGEND

- **No.** Refer Mood Sheet Page C03
- **No.** Refer Mood Sheet C04 - C06
- **No.** New Levels (m)
- **No.** Existing Levels (m)
- User Flow
- Pedestrian Movement

PROJECT

MacLean Park Skatepark Redevelopment

Paraparaumu Beach

TITLE

Skate Elements Plan

SCALE	DATE
1:125 @ A1 1:250 @ A3	November 24, 2022

JOB NO.	DRAWING NO.	REVISION
1341	C02	-

ISSUED FOR

DEVELOPED DESIGN REVIEW

RICH LANDSCAPES

Richard Smith +64 21 101 4988

www.richlandscapes.co.nz

















NOTES

This drawing and design is subject to copyright and may not be reproduced without prior written consent. Contractor to verify all dimensions onsite before commencing work. report all discrepancies to site manager prior to construction. Figured dimensions to be taken in preference to scaled drawings. ©RICH Landscapes 2022

PROJECT

MacLean Park Skatepark Redevelopment

Paraparaumu Beach

TITLE

Mood Sheet 1

SCALE	DATE
-	November 24, 2022

JOB NO.	DRAWING NO.	REVISION
1341	C03	-

ISSUED FOR

DEVELOPED DESIGN REVIEW

RICH LANDSCAPES

Richard Smith +64 21 101 4988

www.richlandscapes.co.nz


1


2



3


4


5


6


7


8


9

NOTES

This drawing and design is subject to copyright and may not be reproduced without prior written consent. Contractor to verify all dimensions onsite before commencing work. report all discrepancies to site manager prior to construction. Figured dimensions to be taken in preference to scaled drawings. ©RICH Landscapes 2022

PROJECT

MacLean Park Skatepark Redevelopment

Paraparaumu Beach

TITLE

Mood Sheet 2

SCALE	DATE
-	November 24, 2022

JOB NO.	DRAWING NO.	REVISION
1341	C03	-

ISSUED FOR

DEVELOPED DESIGN REVIEW

RICH LANDSCAPES

Richard Smith +64 21 101 4988

www.richlandscapes.co.nz


10


11



12


13


14


15


16


17


18

NOTES

This drawing and design is subject to copyright and may not be reproduced without prior written consent. Contractor to verify all dimensions onsite before commencing work. report all discrepancies to site manager prior to construction. Figured dimensions to be taken in preference to scaled drawings. ©RICH Landscapes 2022

PROJECT

MacLean Park Skatepark Redevelopment

Paraparaumu Beach

TITLE

Mood Sheet 3

SCALE	DATE
-	November 24, 2022

JOB NO.	DRAWING NO.	REVISION
1341	C03	-

ISSUED FOR

DEVELOPED DESIGN REVIEW


RICH LANDSCAPES

Richard Smith +64 21 101 4988

www.richlandscapes.co.nz



19

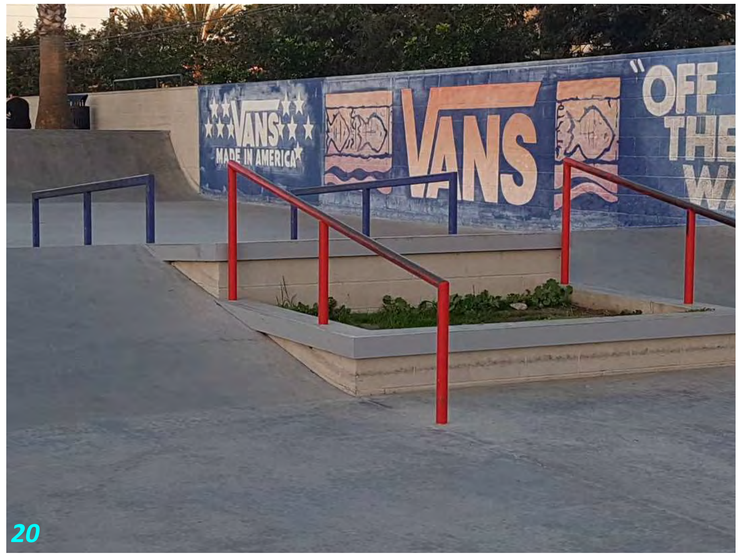

20

NOTES

This drawing and design is subject to copyright and may not be reproduced without prior written consent. Contractor to verify all dimensions onsite before commencing work. report all discrepancies to site manager prior to construction. Figured dimensions to be taken in preference to scaled drawings. ©RICH Landscapes 2022

PROJECT

MacLean Park Skatepark Redevelopment

Paraparaumu Beach

TITLE

Mood Sheet 4

SCALE	DATE
-	November 24, 2022

JOB NO.	DRAWING NO.	REVISION
1341	C03	-

ISSUED FOR

DEVELOPED DESIGN REVIEW

RICH LANDSCAPES

Richard Smith +64 21 101 4988
www.richlandscapes.co.nz





NOTES

This drawing and design is subject to copyright and may not be reproduced without prior written consent. Contractor to verify all dimensions onsite before commencing work. report all discrepancies to site manager prior to construction. Figured dimensions to be taken in preference to scaled drawings. © RICH Landscapes 2022

PROJECT

MacLean Park Skatepark Redevelopment

Paraparaumu Beach

TITLE

Perspectives of Overall Skatepark Redevelopment

SCALE	DATE
-	November 24, 2022

JOB NO.	DRAWING NO.	REVISION
1341	P01	-

ISSUED FOR

DEVELOPED DESIGN REVIEW

RICH LANDSCAPES

Richard Smith +64 21 101 4988
www.richlandscapes.co.nz







NOTES

This drawing and design is subject to copyright and may not be reproduced without prior written consent. Contractor to verify all dimensions onsite before commencing work. report all discrepancies to site manager prior to construction. Figured dimensions to be taken in preference to scaled drawings. © RICH Landscapes 2022

PROJECT

MacLean Park Skatepark Redevelopment

Paraparaumu Beach

TITLE

Perspectives of Flow Bowl Area

SCALE	DATE
-	November 24, 2022


JOB NO.	DRAWING NO.	REVISION
1341	P02	-

ISSUED FOR

DEVELOPED DESIGN REVIEW

RICH LANDSCAPES

Richard Smith +64 21 101 4988
www.richlandscapes.co.nz

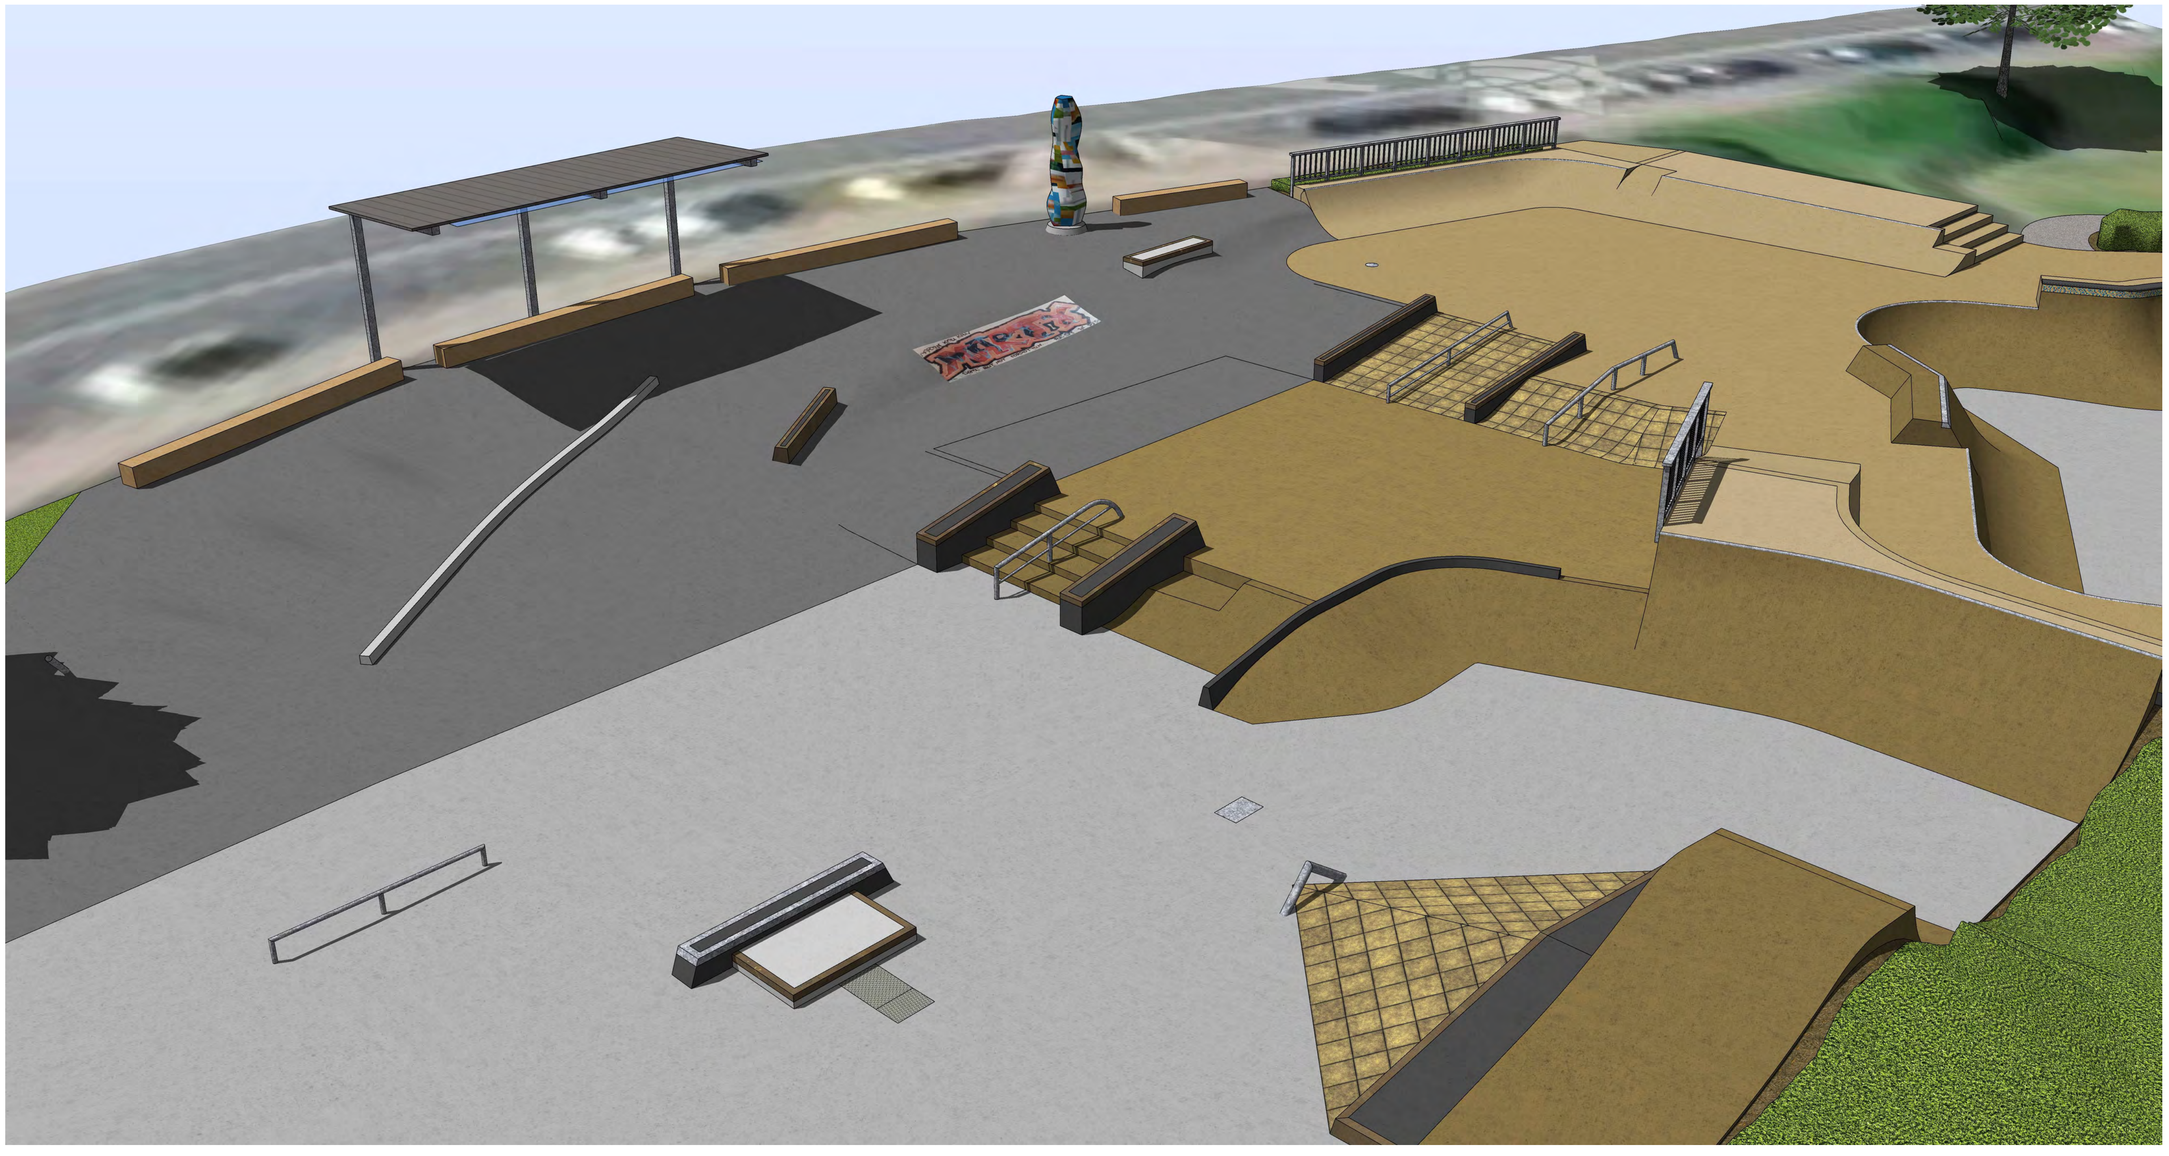





NOTES

This drawing and design is subject to copyright and may not be reproduced without prior written consent. Contractor to verify all dimensions onsite before commencing work. report all discrepancies to site manager prior to construction. Figured dimensions to be taken in preference to scaled drawings. © RICH Landscapes 2022

PROJECT

MacLean Park Skatepark Redevelopment

Paraparaumu Beach

TITLE

Perspectives of Street Skating Area and Refurbished Banks

SCALE	DATE
-	November 24, 2022

JOB NO.	DRAWING NO.	REVISION
1341	P03	-


ISSUED FOR

DEVELOPED DESIGN REVIEW

RICH LANDSCAPES

Richard Smith +64 21 101 4988
www.richlandscapes.co.nz



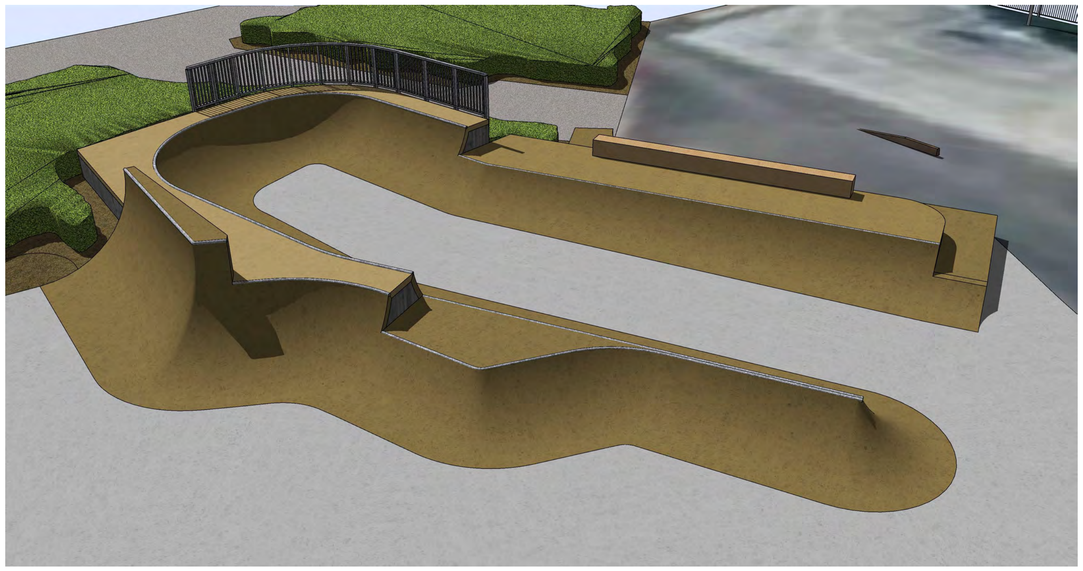



NOTES

This drawing and design is subject to copyright and may not be reproduced without prior written consent. Contractor to verify all dimensions onsite before commencing work. report all discrepancies to site manager prior to construction. Figured dimensions to be taken in preference to scaled drawings. © RICH Landscapes 2022

PROJECT

MacLean Park Skatepark Redevelopment

Paraparaumu Beach

TITLE

Perspectives of Miniramp Area

SCALE	DATE
-	November 24, 2022

JOB NO.	DRAWING NO.	REVISION
1341	P03	-


ISSUED FOR


DEVELOPED DESIGN REVIEW

RICH LANDSCAPES

Richard Smith +64 21 101 4988

www.richlandscapes.co.nz

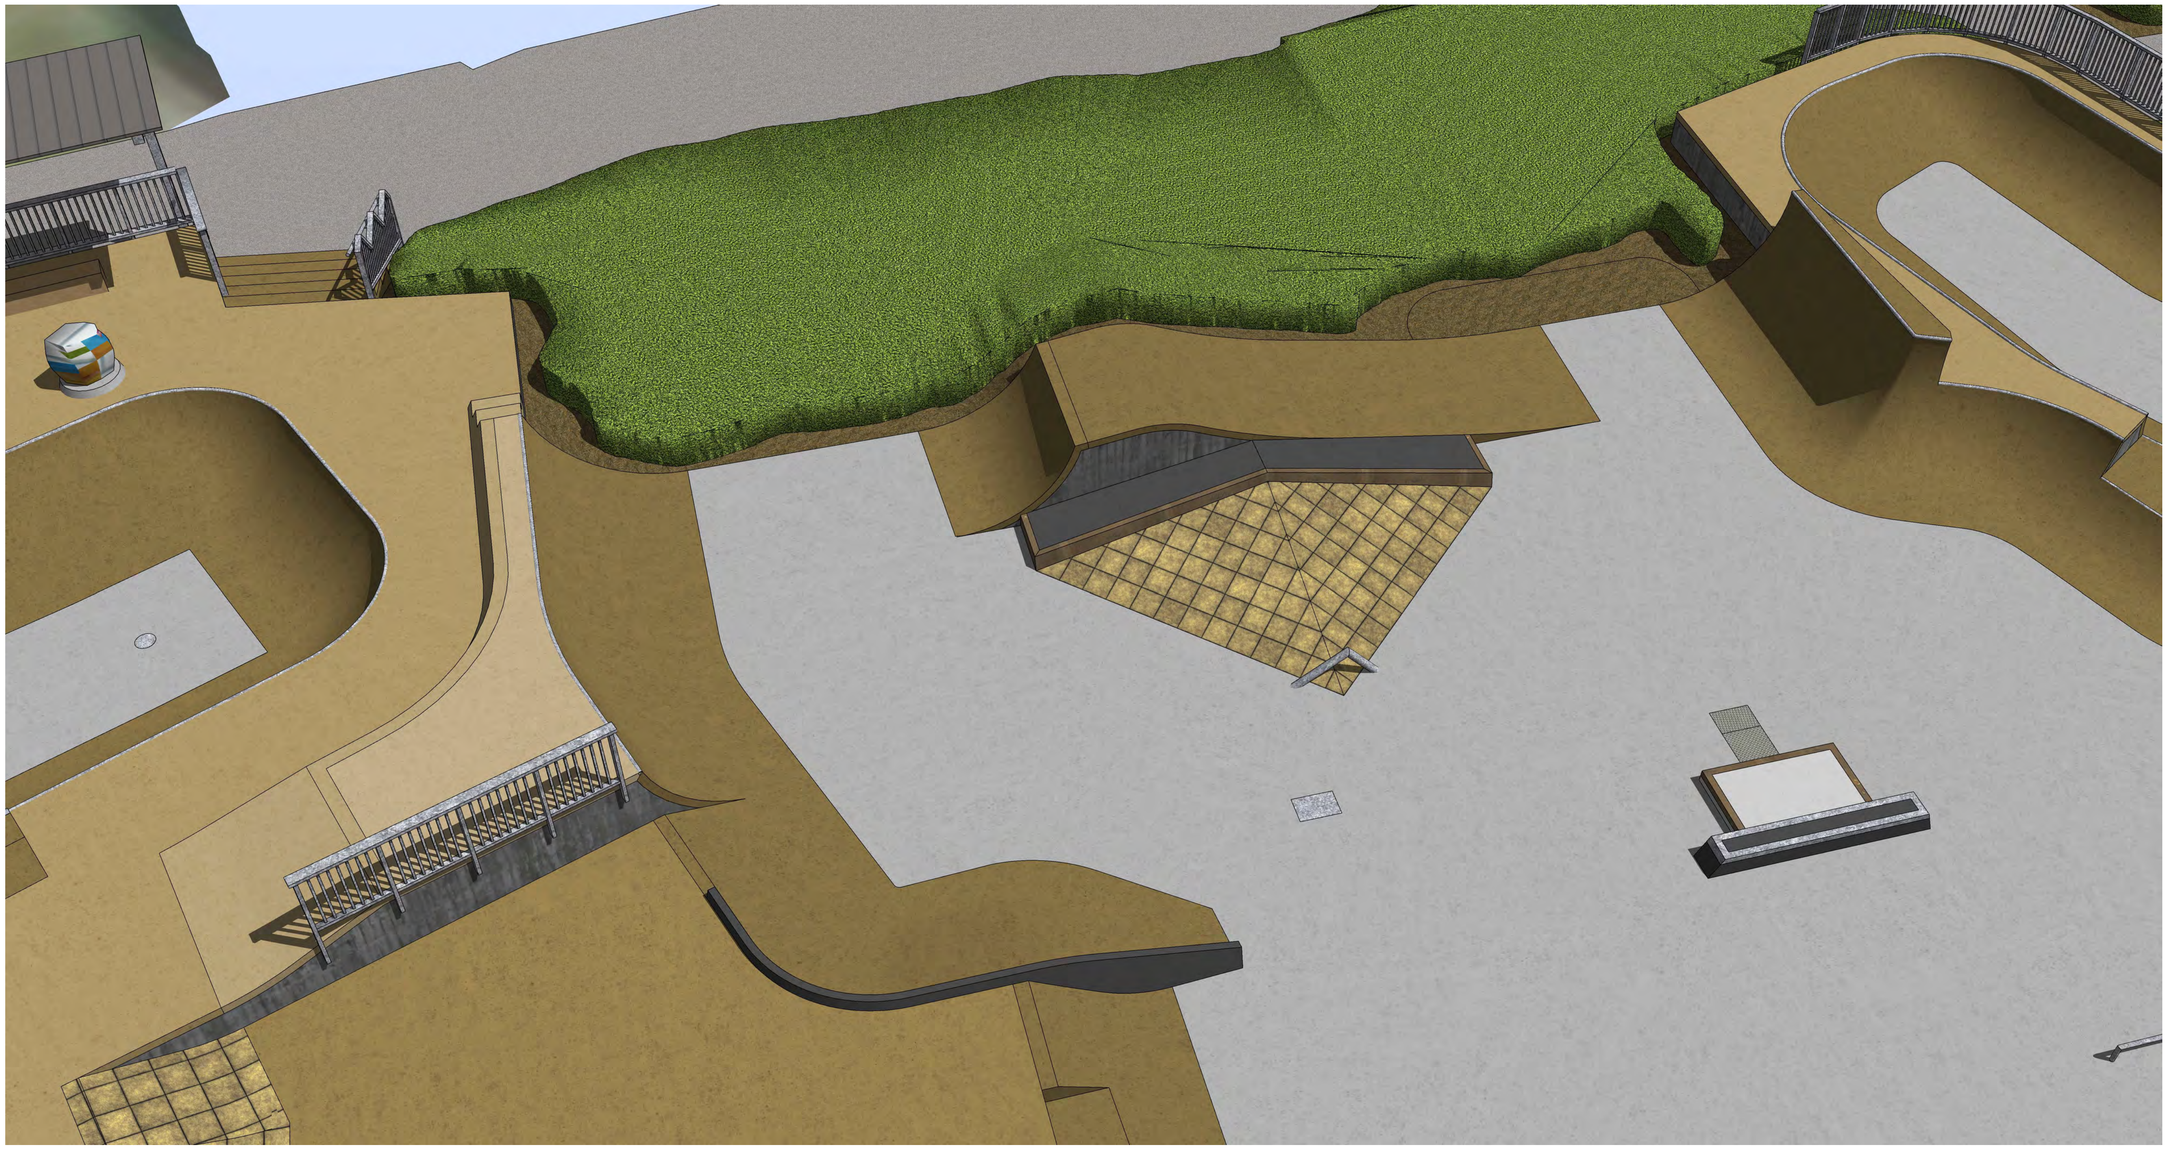

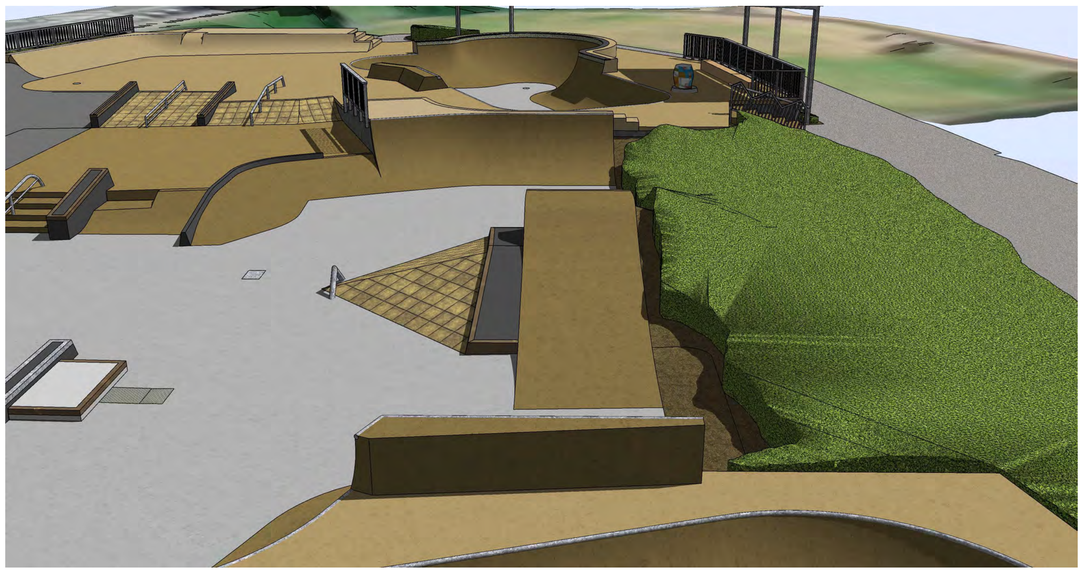



NOTES

This drawing and design is subject to copyright and may not be reproduced without prior written consent. Contractor to verify all dimensions onsite before commencing work. report all discrepancies to site manager prior to construction. Figured dimensions to be taken in preference to scaled drawings. © RICH Landscapes 2022

PROJECT

MacLean Park Skatepark Redevelopment

Paraparaumu Beach

TITLE

Perspectives of Jump Box Section

SCALE	DATE
-	November 24, 2022


JOB NO.	DRAWING NO.	REVISION
1341	P05	-

ISSUED FOR


DEVELOPED DESIGN REVIEW


RICH LANDSCAPES

Richard Smith +64 21 101 4988
www.richlandscapes.co.nz

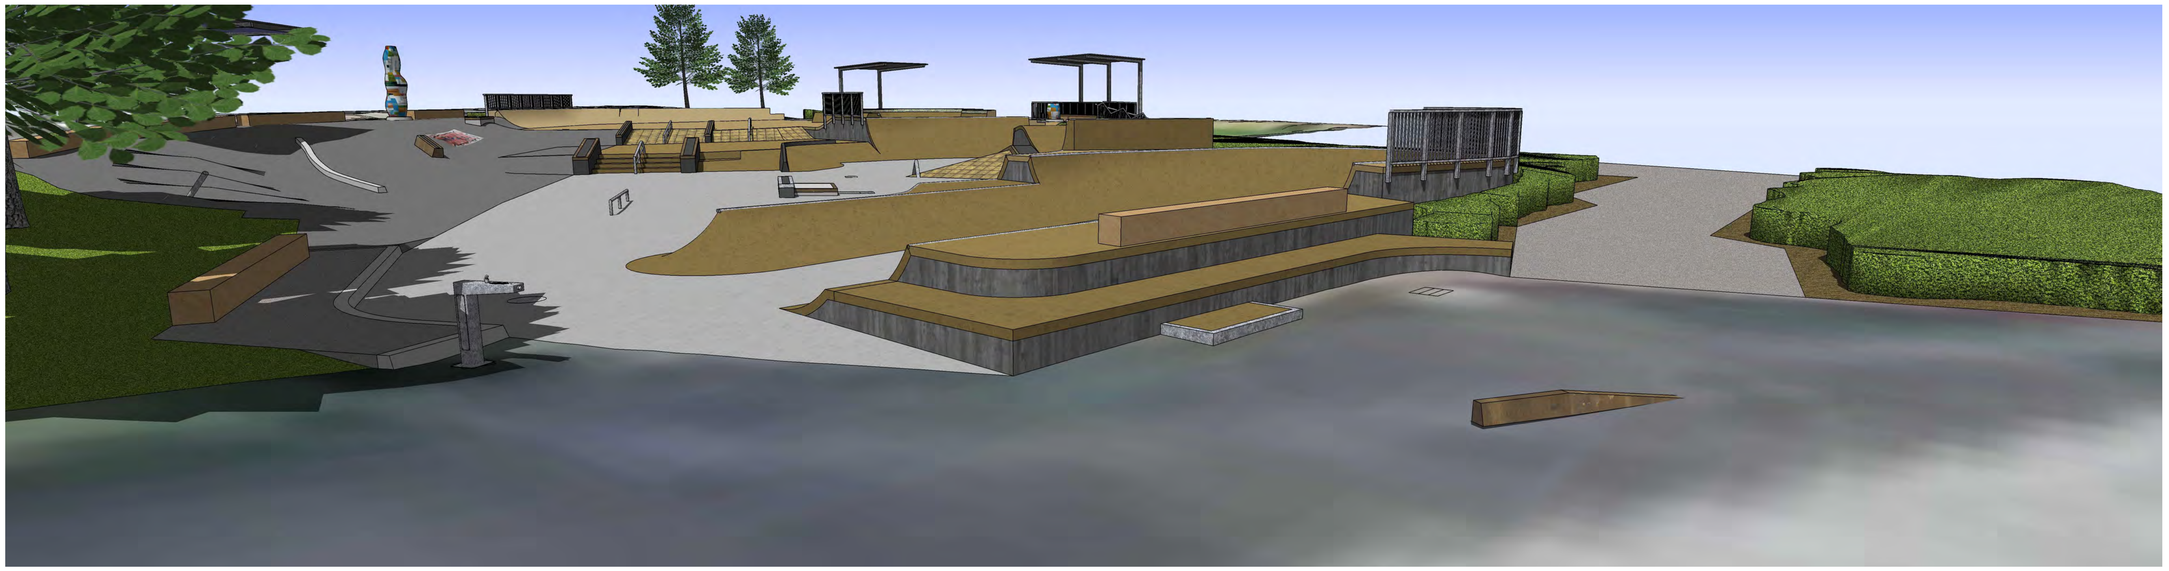



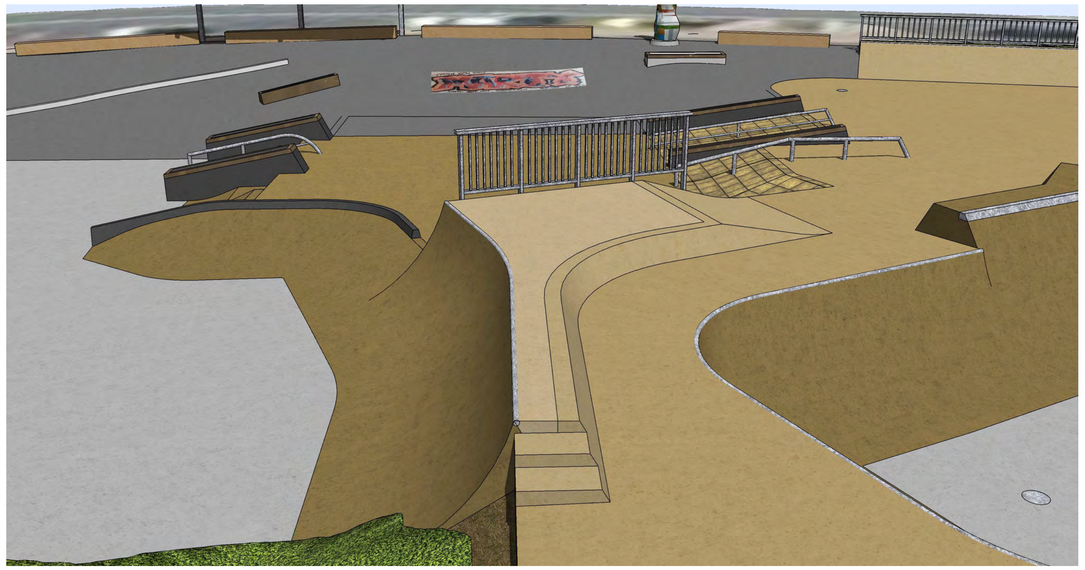

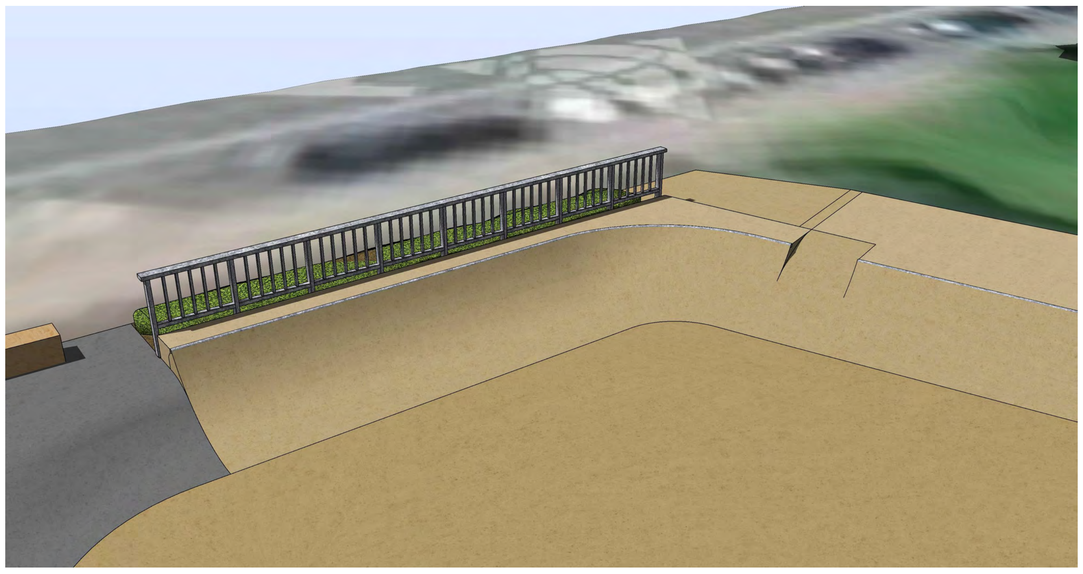



NOTES

This drawing and design is subject to copyright and may not be reproduced without prior written consent. Contractor to verify all dimensions onsite before commencing work. report all discrepancies to site manager prior to construction. Figured dimensions to be taken in preference to scaled drawings. © RICH Landscapes 2022

PROJECT

MacLean Park Skatepark Redevelopment

Paraparaumu Beach

TITLE

Learner Area and Miscellaneous Features

SCALE	DATE
-	November 24, 2022

JOB NO.	DRAWING NO.	REVISION
1341	P06	-

ISSUED FOR

DEVELOPED DESIGN REVIEW

RICH LANDSCAPES

Richard Smith +64 21 101 4988

www.richlandscapes.co.nz